


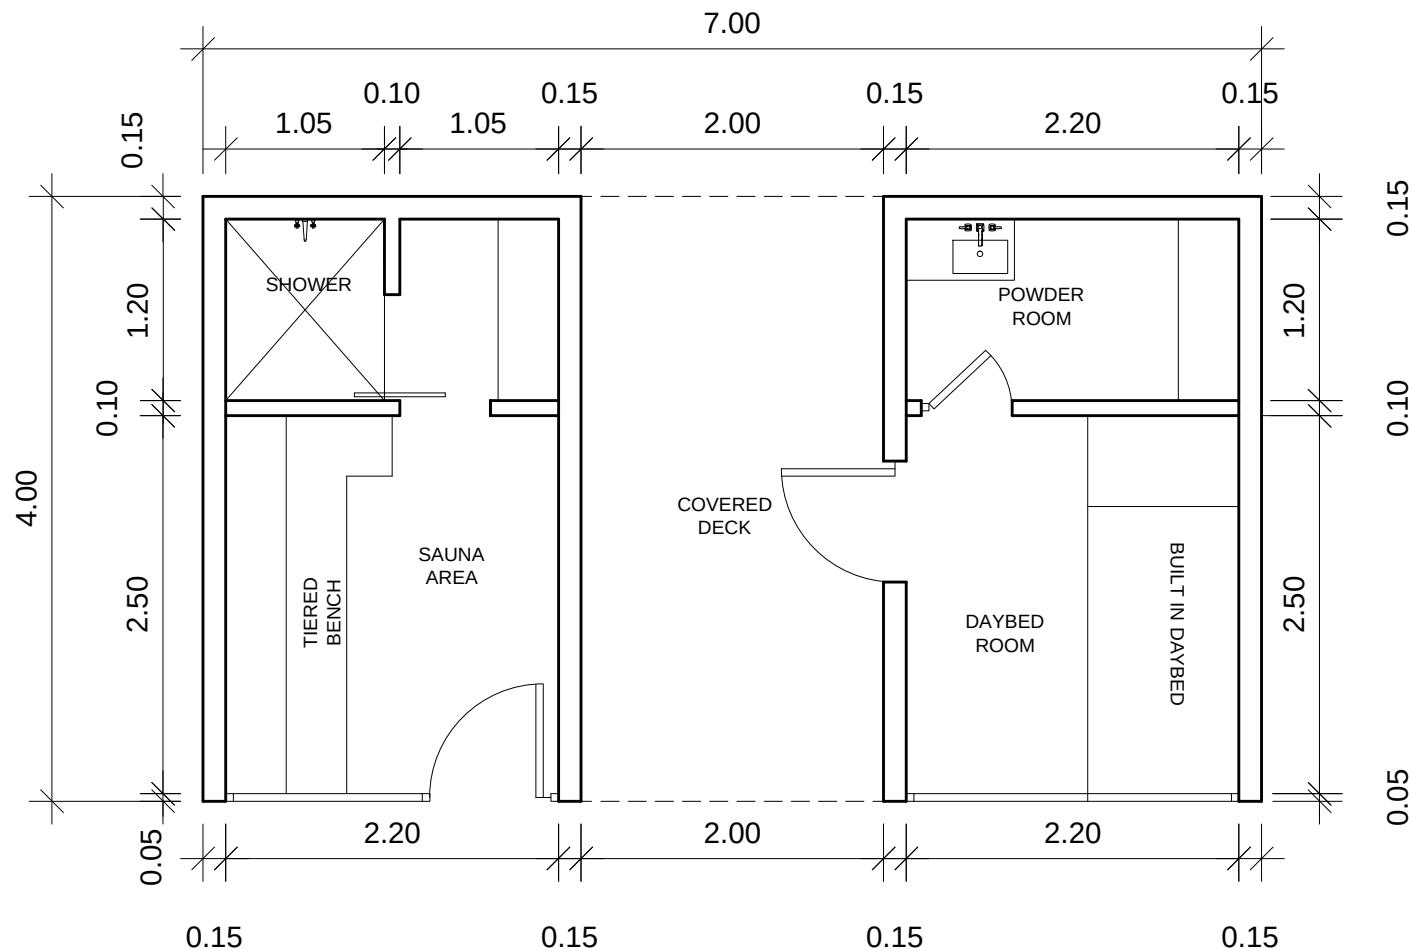

FLOOR PLAN
SCALE 1:50

ADDRESS

CLIENT

NXZEN

REVISION

NO.	DATE	DESCRIPTION

DRAWN BY:

CHECK BY:

SCALE

AS PER SHEET

PROJECT

ARCHITECTURE DRAWING
SAUNA PROJECT
FLOOR PLAN

PROJ NO.

DATE

9-10-2026

A1

GENERAL NOTES:

- 1-) ALL DIMENSIONS SHOULD BE READ OR CALCULATED AND NEVER SCALED.
- 2-) ALL MEASUREMENTS ARE IN METER
- 3-) THE PLANS ARE DESIGNED TO MEET THE INTERNATIONAL CODE.

AREA DETAIL

COVERED FLOOR AREA	28 SQM
TOTAL AREA	28 SQM

CONTRACTOR TO BE LICENSED AT HIS PROFESSION. CONTRACTOR TO USE THIS PLAN AS GUIDE USED BY THE DESIGNER, BUT ALL WORK MUST COMPLY TO CURRENT BUILDING CODES. ALL WORK MUST PASS LOCAL, STATE, AND FEDERAL CODES. THIS PLAN SHOULD NOT BE USED AS THE SOLE PLAN FOR WORK IN THE FIELD. CONTRACTOR SHOULD HAVE KNOWLEDGE IN HIS OR HER PROFESSION, AND SHALL COMPLY TO ALL CODES IN HIS OR HER PROFESSION. WORK SHALL BE PERFORMED IN A PROFESSIONAL MANNER.